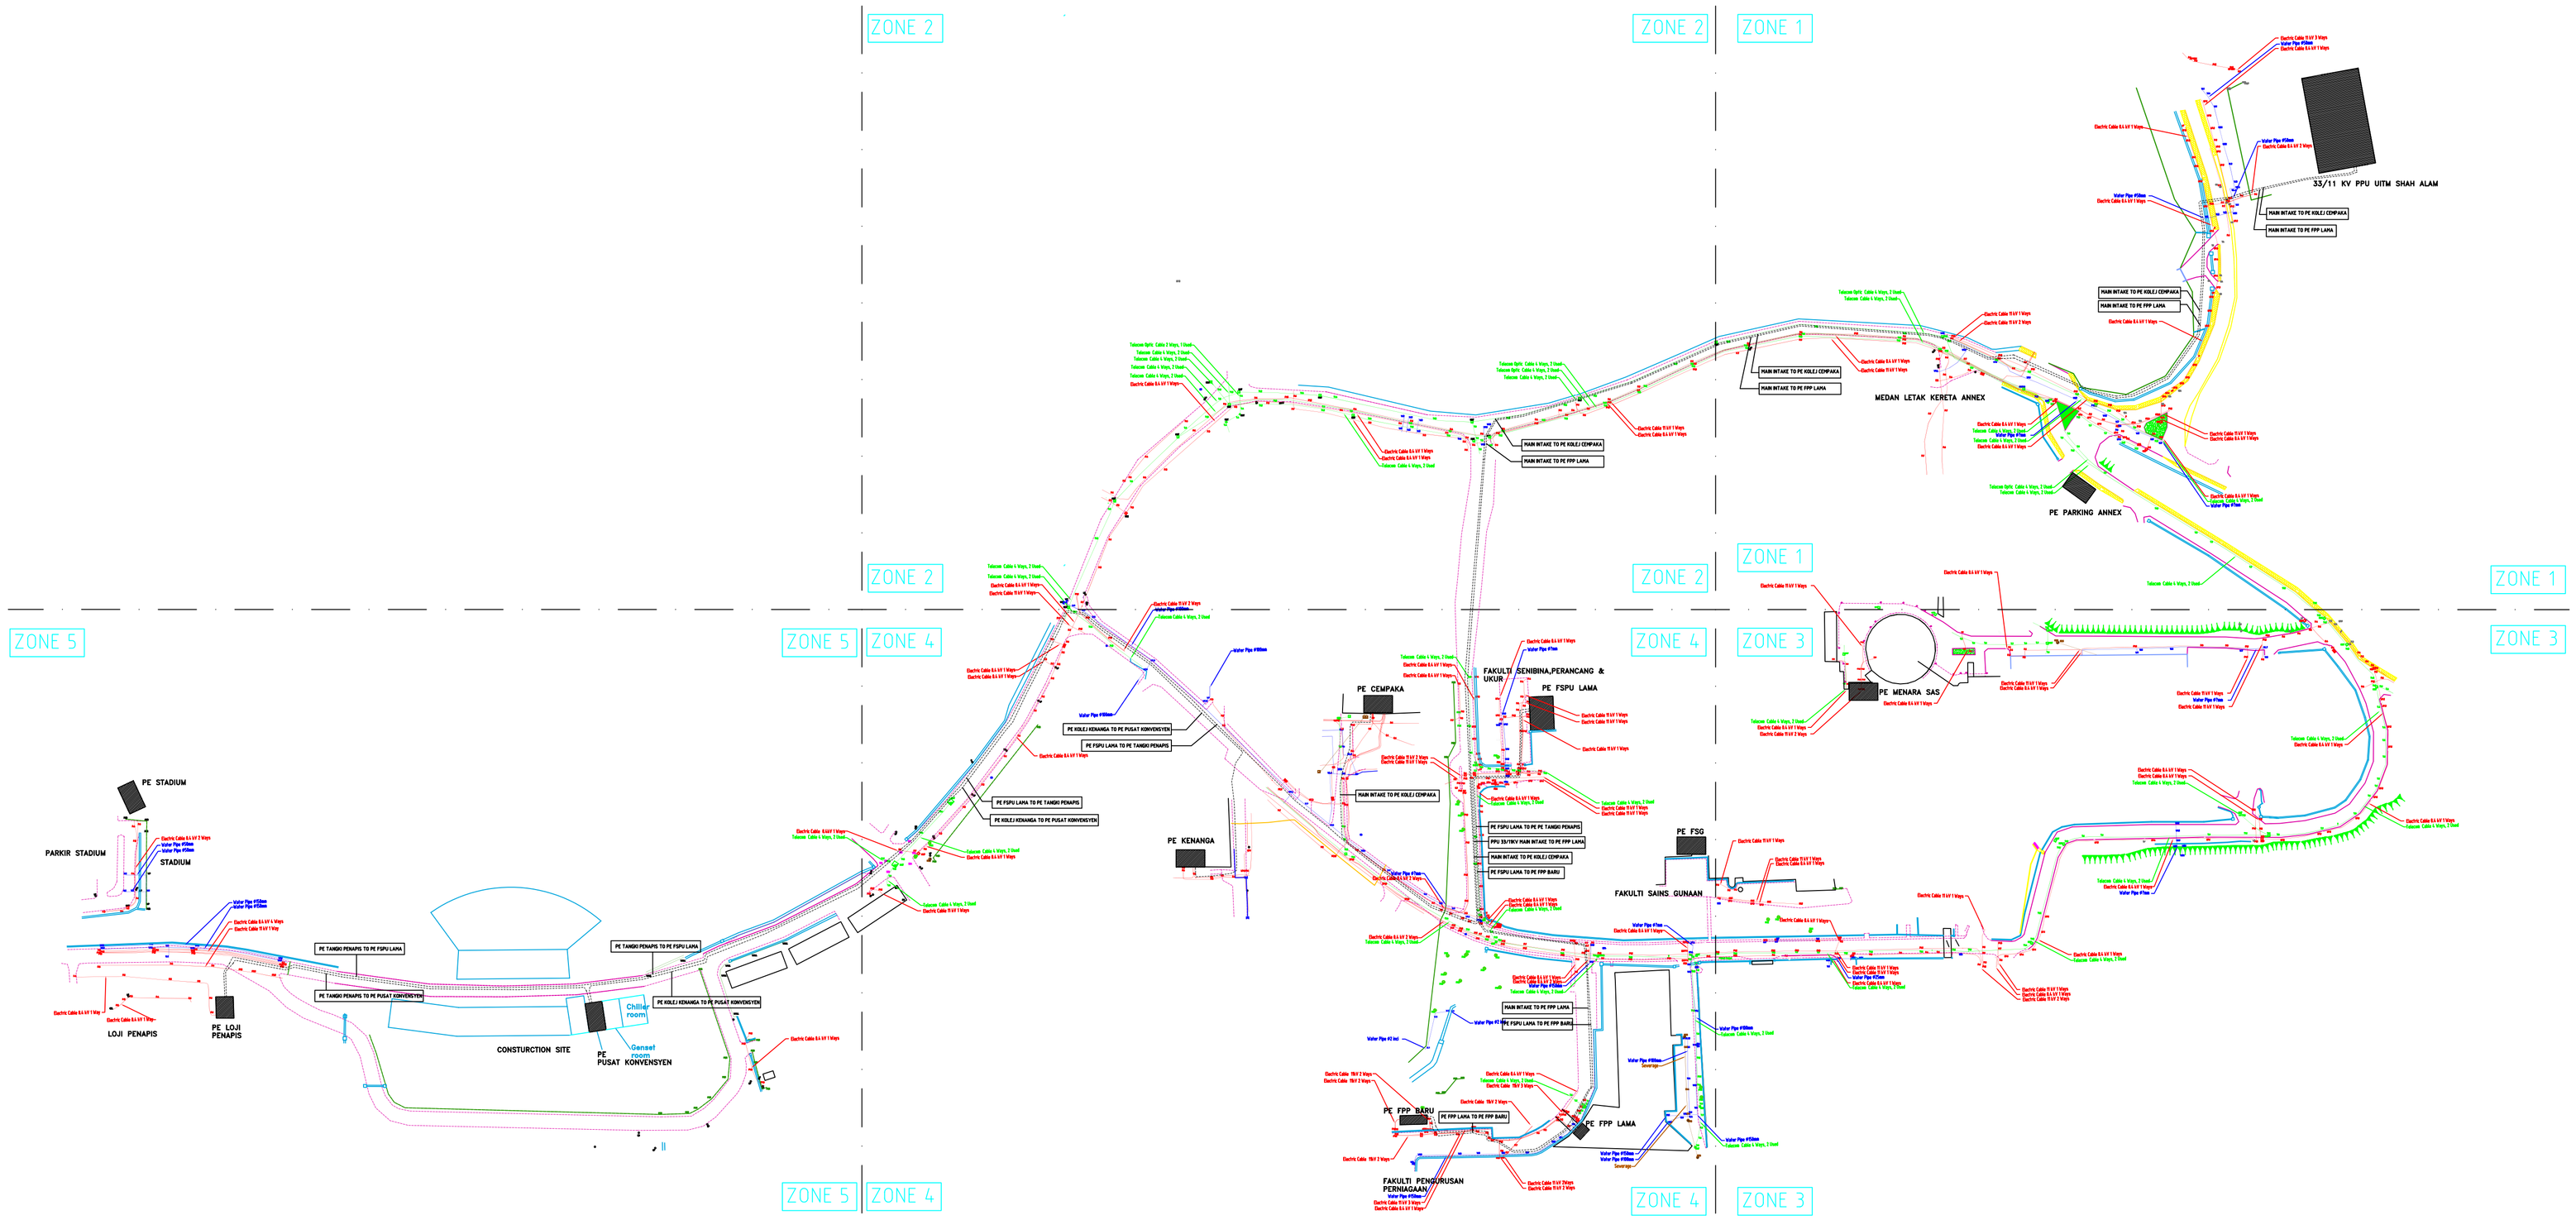

PETUNJUK :

	SURVEY CORRIDOR		MANHOLE COVER (ELECTRIC)
	ROAD LINE		MANHOLE COVER (COMM)
	FEATURE		MANHOLE COVER (WATER)
	MAXIS		MANHOLE COVER (OPTIC)
	TIME		MANHOLE COVER (OPTIC)
	SEWERAGE		MANHOLE COVER (SEWAGE)
	TELECOM		MANHOLE COVER (DRAINAGE)
	GAS		MANHOLE COVER (GAS)
	ELECTRIC 132kV		GAS VALVE
	ELECTRIC 22kV		WATER VALVE
	ELECTRIC 11kV		LAMP POST
	ELECTRIC 0.4kV		ELECTRIC POST
	WATER		TELECOM POST
	PROPOSED ROUTES		WATER METER
			DISTRIBUTION CABINET
			DISTRIBUTION CABINET
			TRANSFORMER CABINET

PERINGATAN

HANYA DIMENSA BERANGKA SAHAJA DILAKSANAKAN.
KONTRAKTOR MESTI MEMERIKSA SEMUA DIMENSA SEBENARDITAPAK BINA.
SEBARANG PERCANGGAHAN MESTI DILAPORKANDENGAN SEGERA KEPADA PEGAWAI PENGUASA SEBELUM KERJA-KERJA DIMULAKAN.

NOTA

NO	TARIKH	PINDAAN

UiTM
UNIVERSITI TEKNOLOGI MARA SHAH ALAM

DISAHKAN OLEH :

NAIB CANSELOR :

DATUK PROF. IR DR. SAHOL HAMID ABU BAKAR

PEN NAIB CANSELOR :

DATO' PROF. MADYA IR HJ. MOHD SALLEH HJ. MOHD NOH

PENGARAH PEMBANGUNAN :

EN CHE IZAM ABU NOH

TIMB. PENGARAH KET PPF UiTM :

TUAN HJ. ISMAIL MOHD KASSIM

JURUTERA PERUNDING :

.....

PENGURUS PROJEK :

.....

PERUNDING :

PERUNDING JURUWAS SDN BHD.
NO.22A, 1st FLOOR, JALAN SS 6/8,
KELANA JAYA,
47301 PETALING JAYA,
SELANGOR DARUL EHSAN.

KONTRAKTOR:

PTIS ENGINEERING SDN. BHD.
NO. 3A, JALAN Kelumpang Satu 27/41A,
Taman Bunga Negara, Seksyen 27,
40400 Shah Alam, Selangor Darul Ehsan
Tel : 603-5192011, 5191 9970
Fax : 603-5192 2105

PROJEK

CADANGAN KERJA-KERJA MENAIK TARAF KABEL 11KV PENCAWANG SEDIAADA DAN JUGA SAMBUNGAN BEKALAN KE PUSAT KONVENSYEN DAN KEBUDAYAAN UNTUK UNIVERSITI TEKNOLOGI MARA, (UiTM) SHAH ALAM , SELANGOR DARUL EHSAN

UNTUK
UNIVERSITI TEKNOLOGI MARA (UiTM) MALAYSIA
SHAH ALAM, SELANGOR DARUL EHSAN

TAJUK LUKISAN

OVERALL LAYOUT
11KV POWER CABLE ROUTING

DILUKIS OLEH	:	RAZALI RAFII
DISEMAK OLEH	:	MOHD SHAFIAN MOHD SALEH
SKALA	:	NOT TO SCALE
TARIKH	:	22 / 03 / 2010

NO. LUKISAN
UITM/PTIS/J12/E/02

02 / 17

INDEKS PINDAAN

1